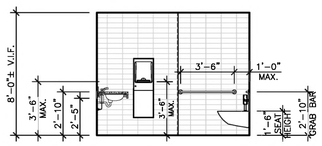

1 A-6 ELEVATION: MEN'S RESTROOM (2501)
1/4" = 1'-0"

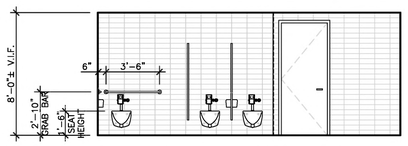

2 A-6 ELEVATION: MEN'S RESTROOM (2501)
1/4" = 1'-0"

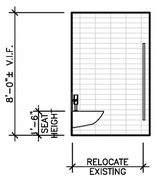

3 A-6 ELEVATION: MEN'S RESTROOM (2501)
1/4" = 1'-0"

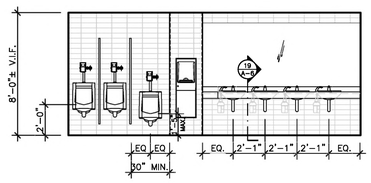

4 A-6 ELEVATION: MEN'S RESTROOM (2501)
1/4" = 1'-0"

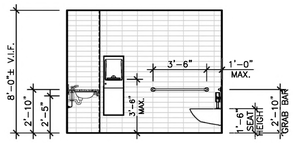

5 A-6 ELEVATION: WOMEN'S RESTROOM (2502)
1/4" = 1'-0"

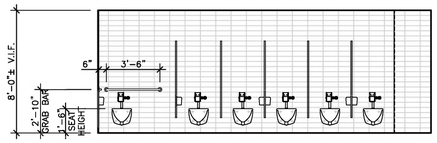

6 A-6 ELEVATION: WOMEN'S RESTROOM (2502)
1/4" = 1'-0"

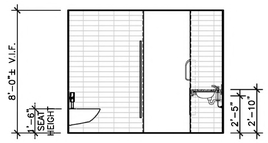

7 A-6 ELEVATION: WOMEN'S RESTROOM (2502)
1/4" = 1'-0"

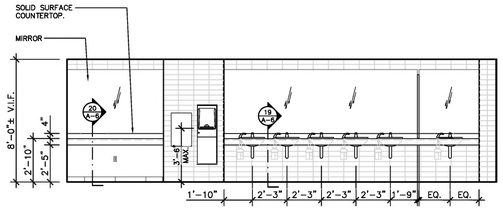

8 A-6 ELEVATION: WOMEN'S RESTROOM (2502)
1/4" = 1'-0"

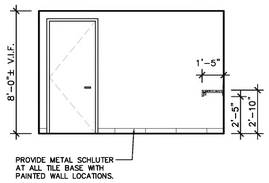

9 A-6 ELEVATION: WOMEN'S RESTROOM (2502)
1/4" = 1'-0"

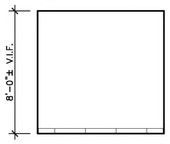

10 A-6 ELEVATION: WOMEN'S RESTROOM (2502)
1/4" = 1'-0"

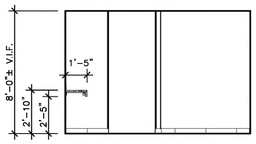

11 A-6 ELEVATION: WOMEN'S RESTROOM (2502)
1/4" = 1'-0"

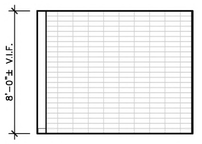

12 A-6 ELEVATION: UNISEX ADA RESTROOM (2503)
1/4" = 1'-0"

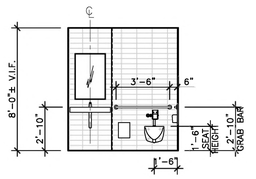

13 A-6 ELEVATION: UNISEX ADA RESTROOM (2503)
1/4" = 1'-0"

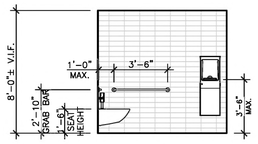

14 A-6 ELEVATION: UNISEX ADA RESTROOM (2503)
1/4" = 1'-0"

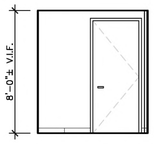

15 A-6 ELEVATION: UNISEX ADA RESTROOM (2503)
1/4" = 1'-0"

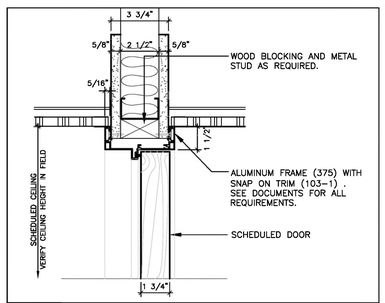

16 HEAD DETAIL: DOOR FRAME 3"=1'-0"

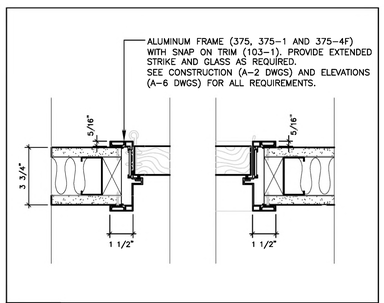

17 JAMB DETAIL: HINGE & STRIKE 3"=1'-0"

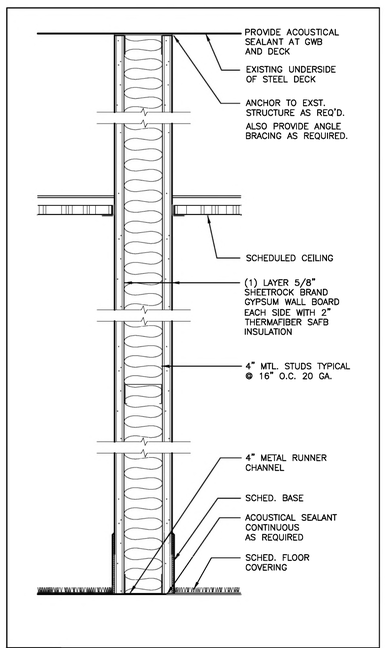

18 WALL TYPE "Z" SLAB TO SLAB 3"=1'-0"

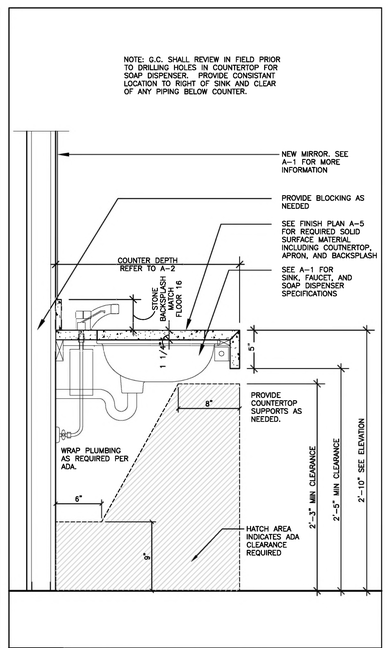

19 SECTION: CORE RESTROOM SINK / COUNTER 1 1/2"=1'-0"

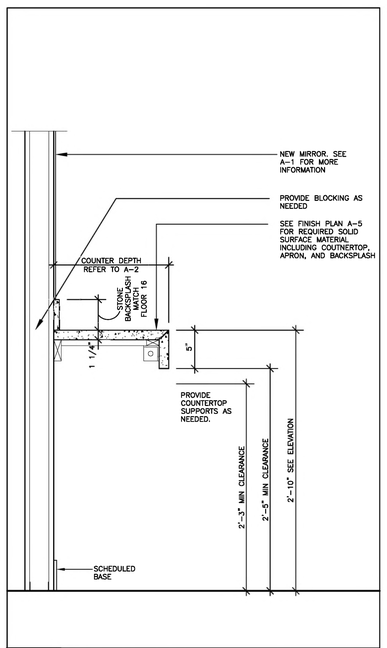

17 SECTION: WOMEN'S RESTROOM VESTIBULE COUNTER 1 1/2"=1'-0"

VISNICK & CAULFIELD
222 BERKELEY ST. FL 2
BOSTON, MA. 02116
PHONE: 617.457.0990
www.vca-arch.com

PROJECT:
CORE RESTROOMS
ONE BEACON STREET
FLOOR 25
BOSTON, MA

REVISIONS:

REV.#	DATE:

TITLE: ELEVATIONS AND DETAILS

SCALE: AS NOTED | PROJECT #2023.380
DATE: 4/23/24 | DRAWN: JP | CHK: LP

DRAWING NO:
A-6